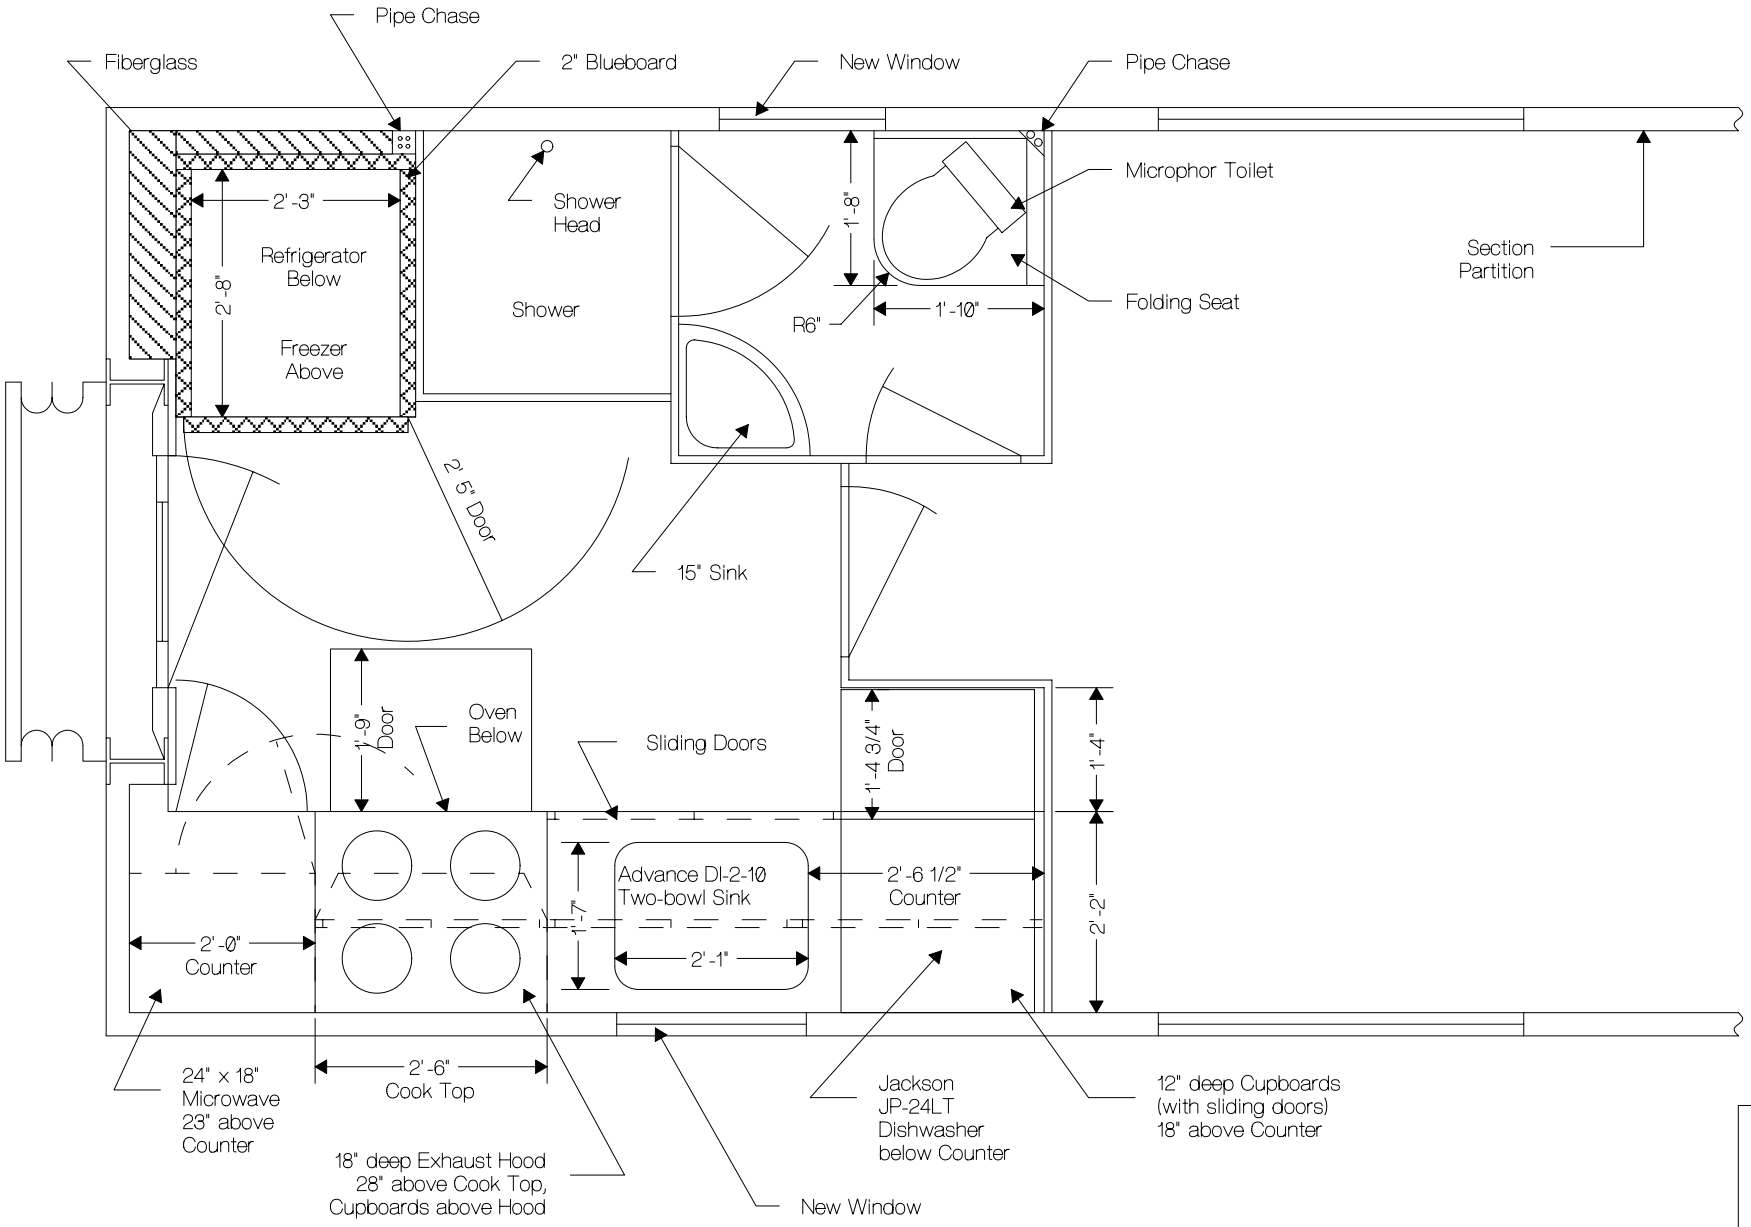

KITCHEN LAYOUT
APPLIANCES

ENGINEER: E.WILDE	DRAWN BY: E.WILDE	
PAGE: 2 of 3	SCALE: 26:1	SHT SZ: A
FILE: KITCHEN	TYPE: STRUCT	
DATE: 93 FEB 10	REV: 1.2	