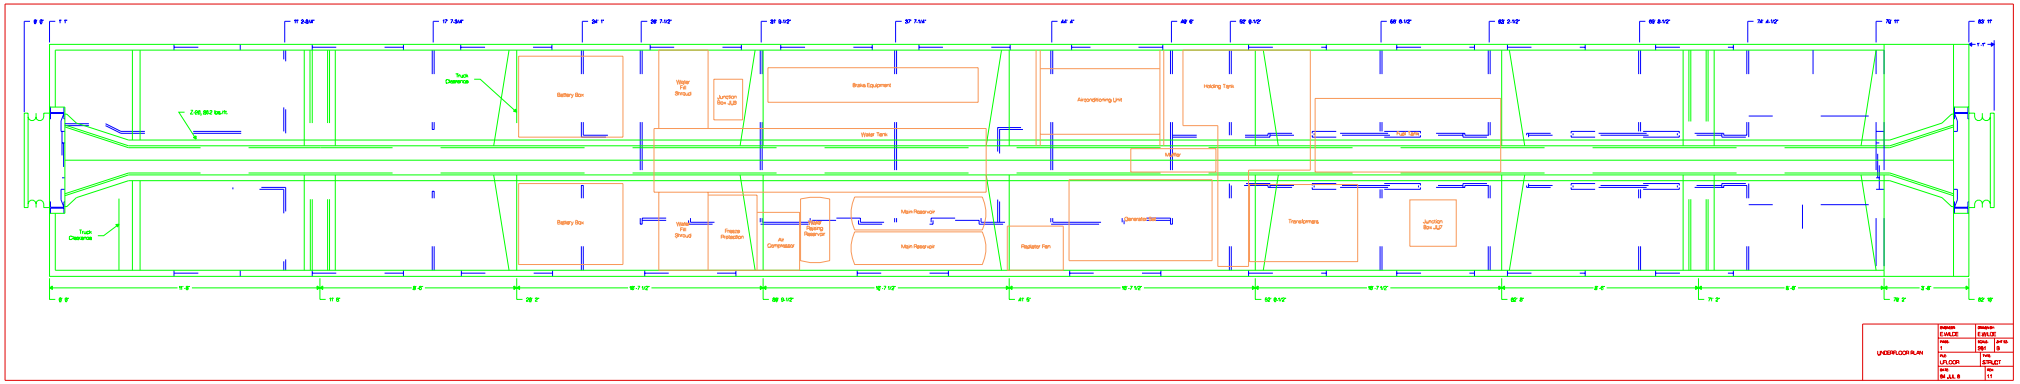

UNDERFLOOR PLAN	DRAWN E WALCE	CHECKED E WALCE
	SCALE 1	DATE 24 Oct 06
	SIZE A2	REV B
	UFLOOR	TITLE STRUCT
	DATE 24 JUL 8	SHEET 1 1